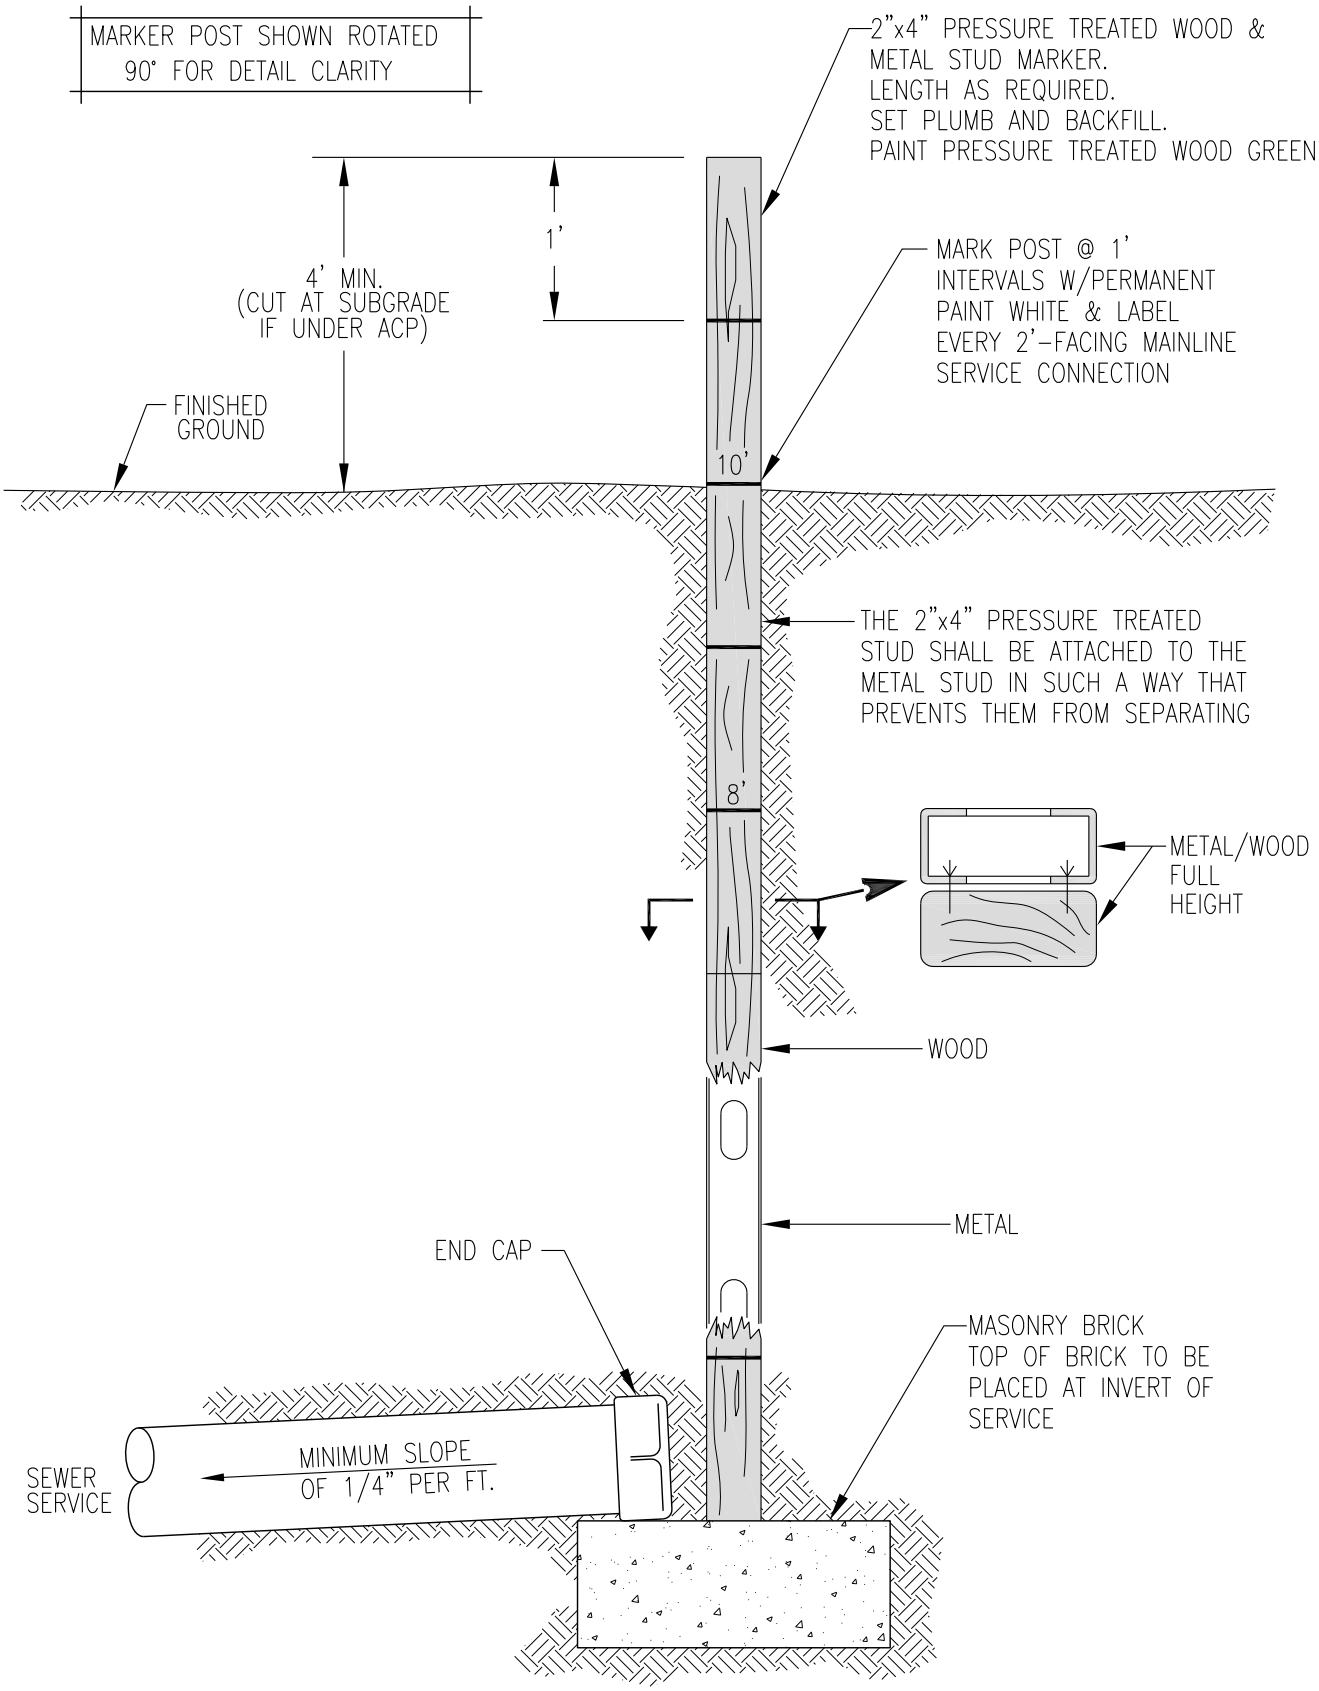

Richland Washington

SEWER MARKER POST

PUBLIC WORKS ENGINEERING	
APPR. BY: PKR	DATE: 02.2012
DRAWN BY: JKS	DWG: S10
CAD FILE: 2012_S10_02_2012	