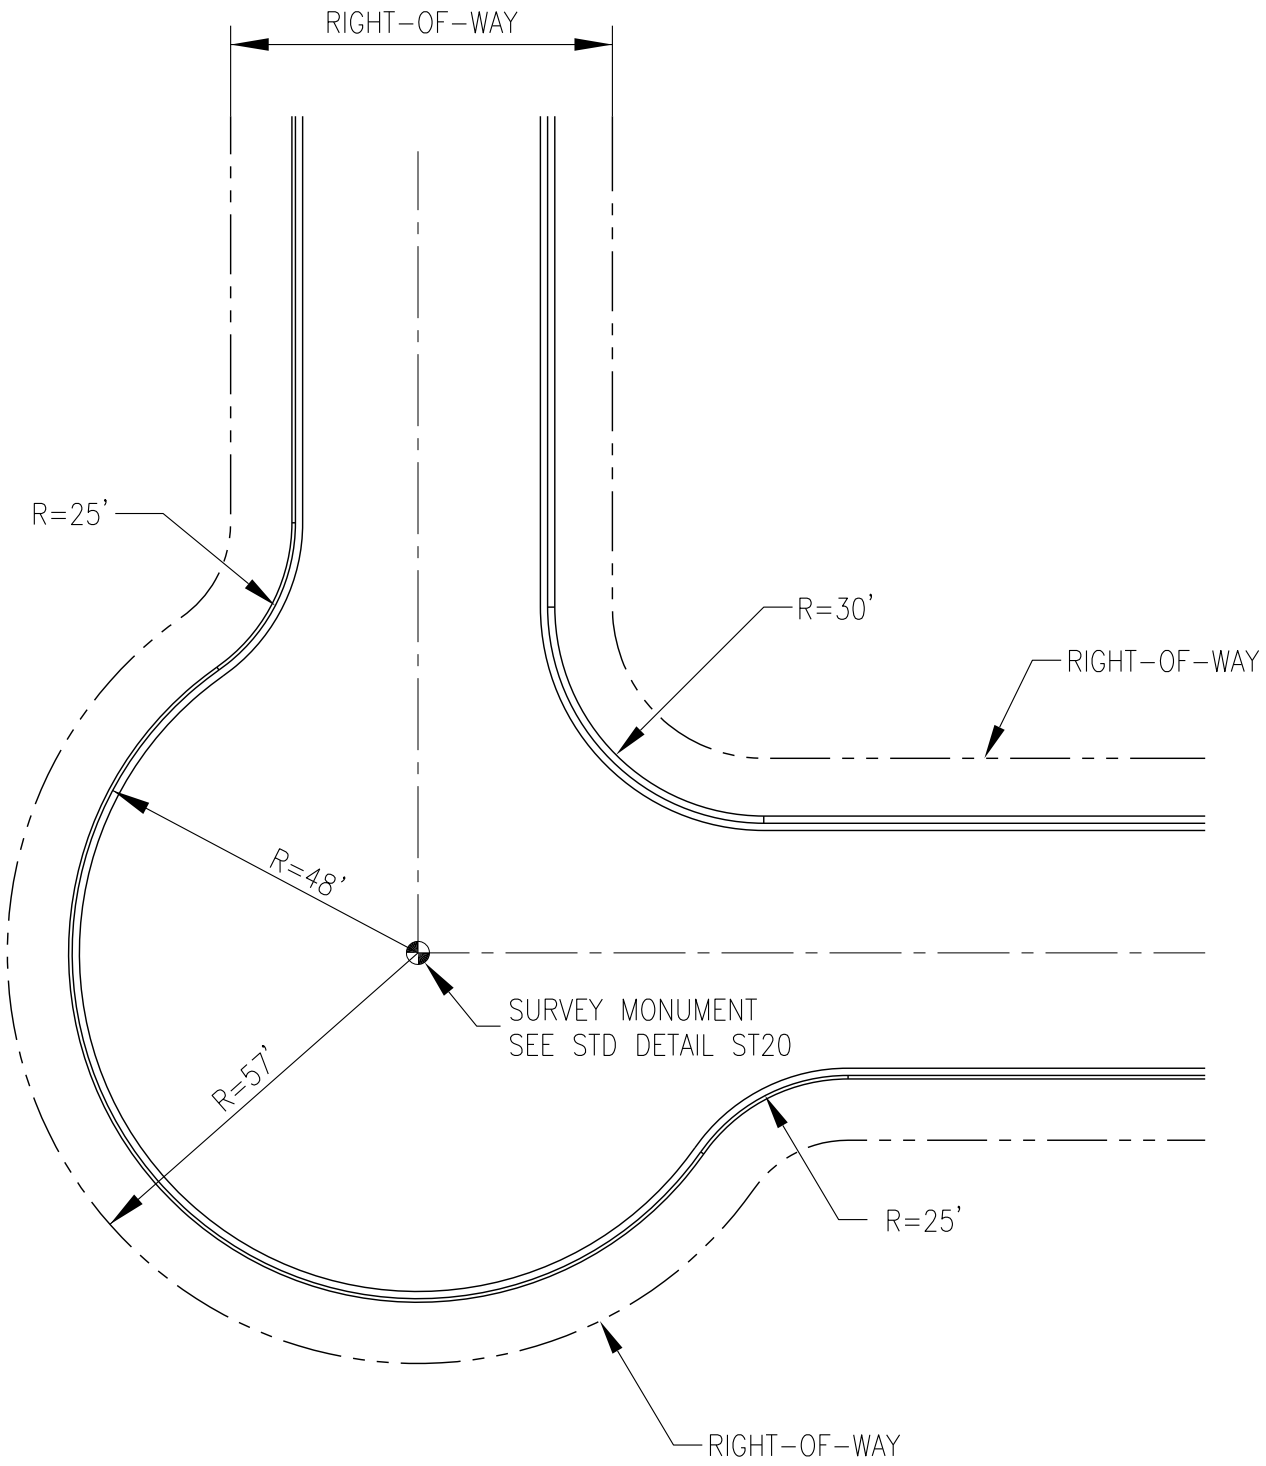

Richland Washington

LOCAL STREET RIGHT ANGLE INTERSECTION

CIVIL & UTILITY ENGINEERING	
APPR. BY: PKR	DATE: 06.19
DRAWN BY: LD	DWG: ST16
CAD FILE: 2012_ST16_06_2019	